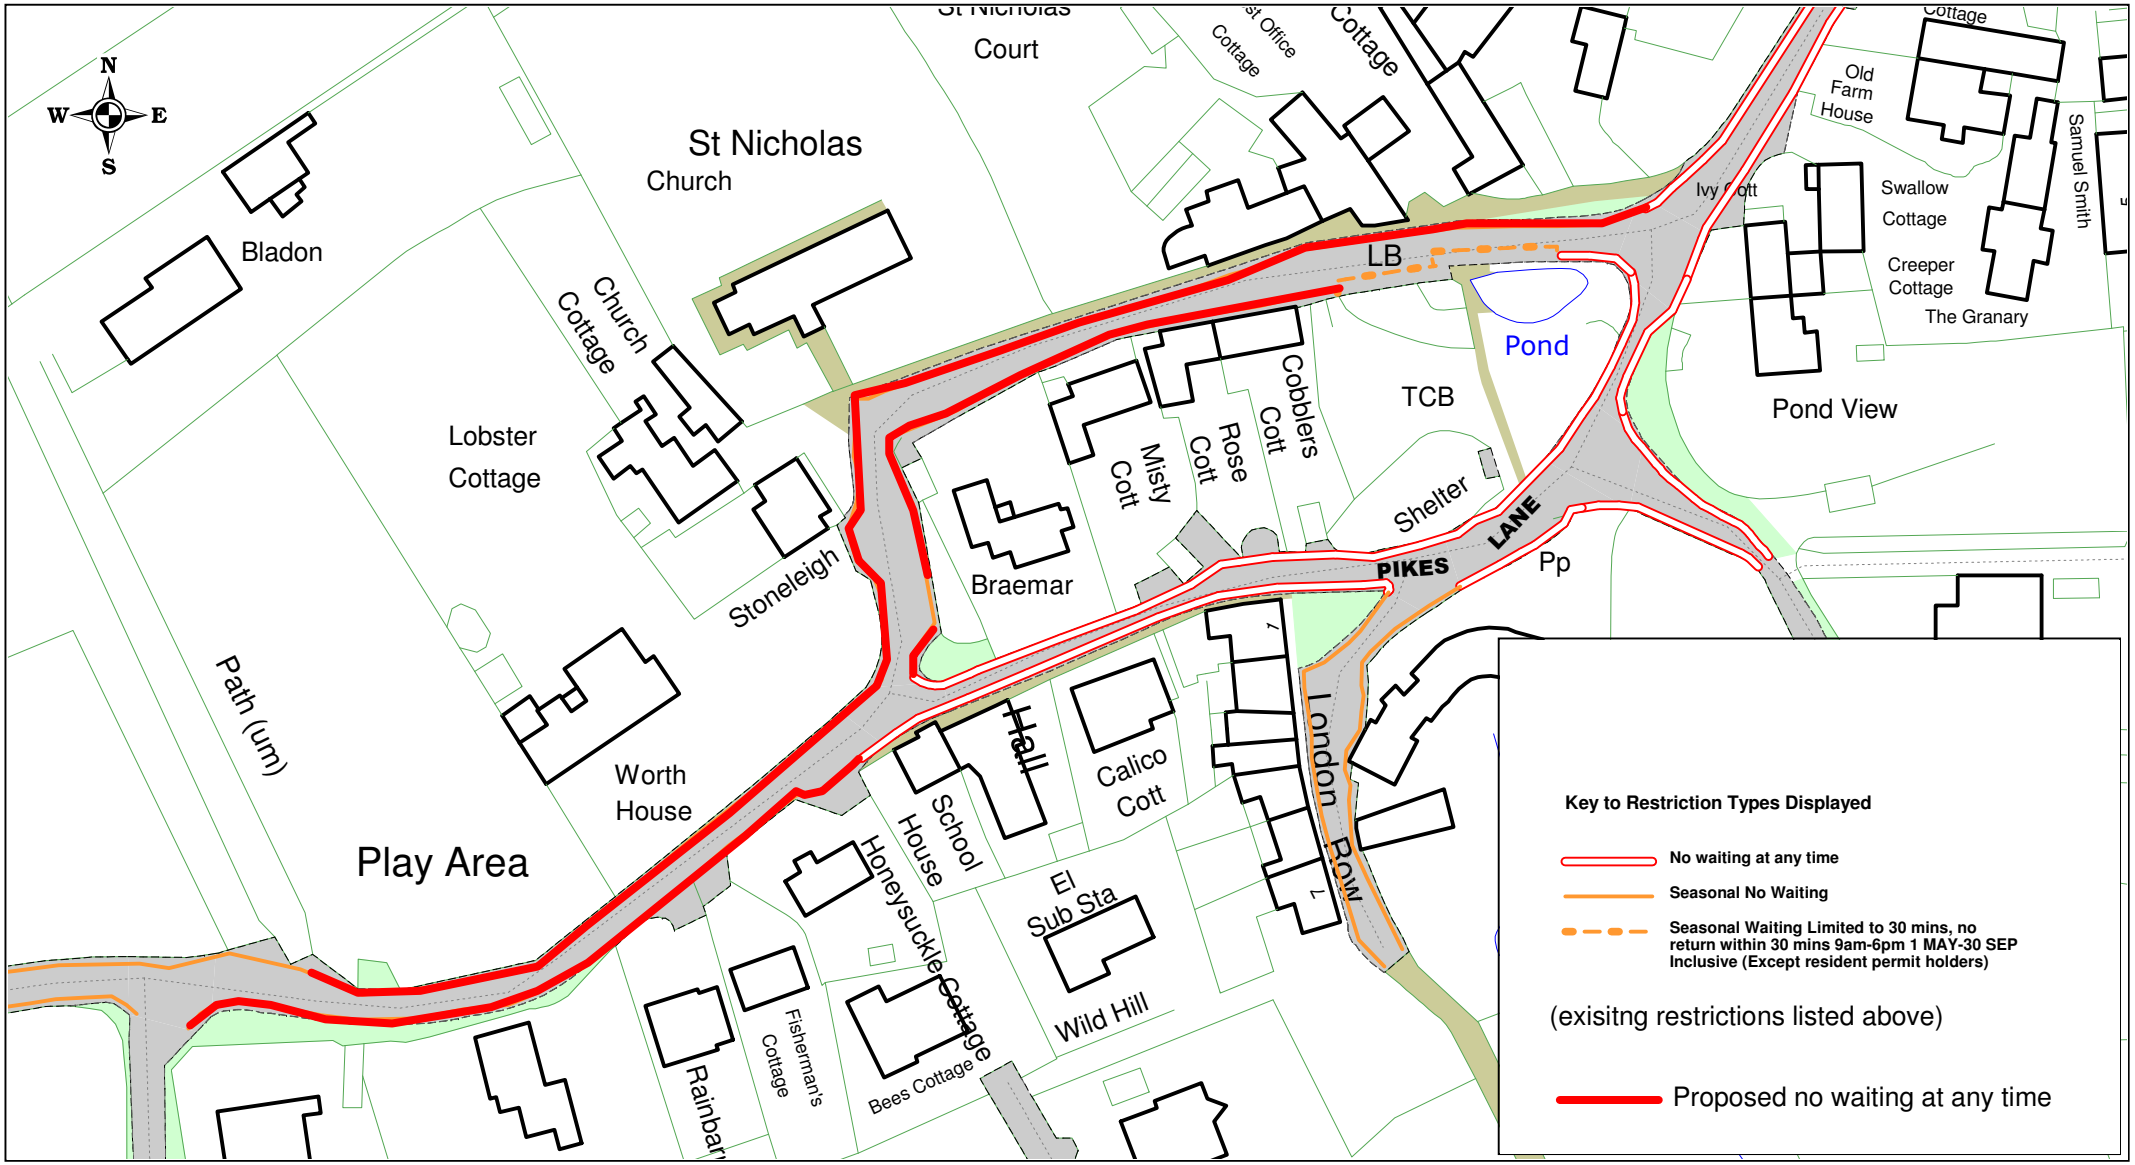

Dorset Council

Un-named road (D53204 Pikes Lane), Worth Matravers

Proposed new lengths of No Waiting at Any Time (double yellow lines)

© Crown copyright. All rights reserve
Dorset Council
Licence No. LA076570 2020

SCALE	1 : 1000
DATE	03/03/2020
DRAWING No.	2265/1/14
DRAWN BY	JC