KEY:

- Circulation
- Open Space
- Bedroom
- Toilets
- Kitchen and Living

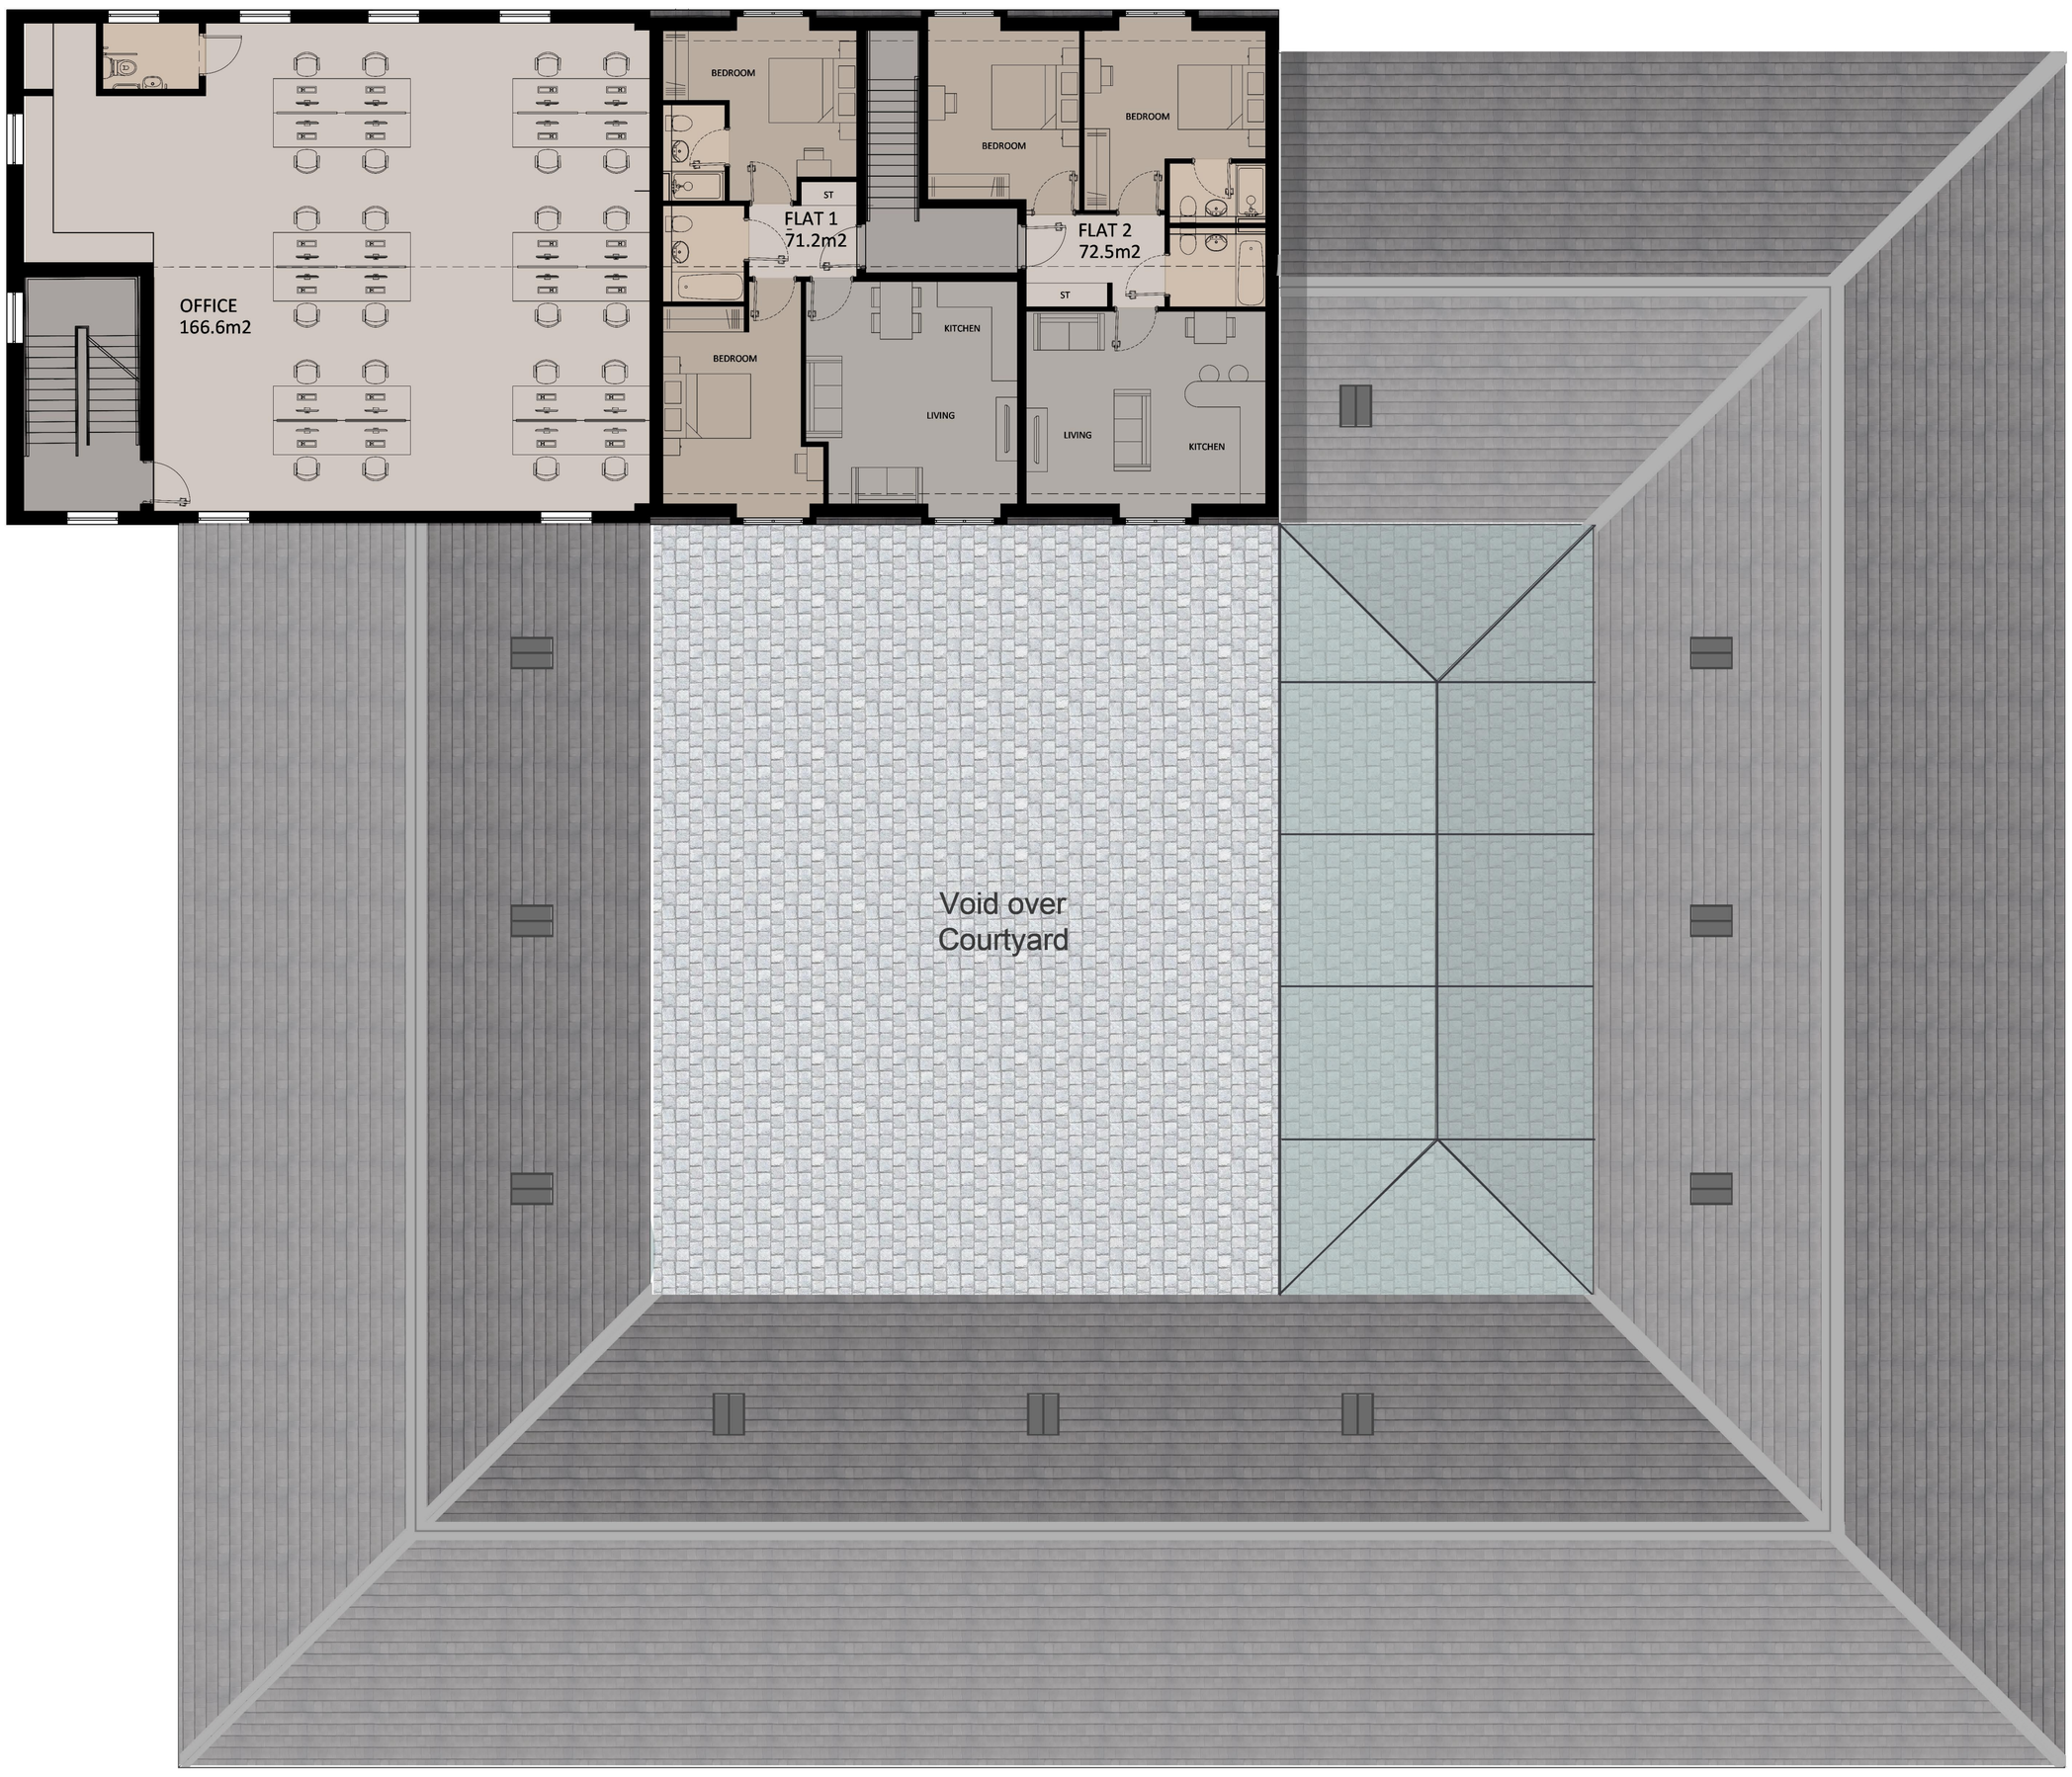

Notes:

- All drawings are subject to Planning and Building Control consent.
- The details shown are for design intent purposes only and are subject to further design development with suppliers and sub-contracters
- Proposals subject to consultation and approval from Local Authority Building Control or an Approved Inspector
- All setting out dimensions should be checked on-site prior to construction and any discrepancies and/or omissions should be reported to the Architect immediately

0 1 2 3 4 5m

Scale 1:100

Rev.	Date	Details	Drawn	Chckd
P2	21/06/23	Window location amended near stair	LH	JT
P1	12/04/23	Issued for Planning	LH	JT

Drawn By:	Date:	Checked By:	Date:
LH	10/02/23	JT	10/02/23

Issued for:

PLANNING

Drawing: Food Store First Floor Plan

Project No: 22039

Scale: 1:100 @A1

Project/Client: Tess Square Marnhull Village Centre

Dwg No: 105

Rev: P2

BrightSPACE architects

27 Glasshouse Studios, Fryern Court Road, Fordingbridge, Hampshire, SP6 1QX
T: (01425) 655806 www.brightspacearchitects.com

© BrightSpace Architects Ltd. Contractors must work only to figured dimensions which are to be checked on site. Registered Office - 27 Glasshouse Studios, Fryern Court Road, Fordingbridge, Hants, SP6 1QX . Registered Number - 07399008