C:\Users\Kieron\OneDrive - Churchill Retirement Plc\Planning & Design\SW SITES\3 SITES\3.1 SW SITES\Bridport - Hanson and Phillips Depot\PLANNING\4.APPLICATION\BRIDPORT Location Plan

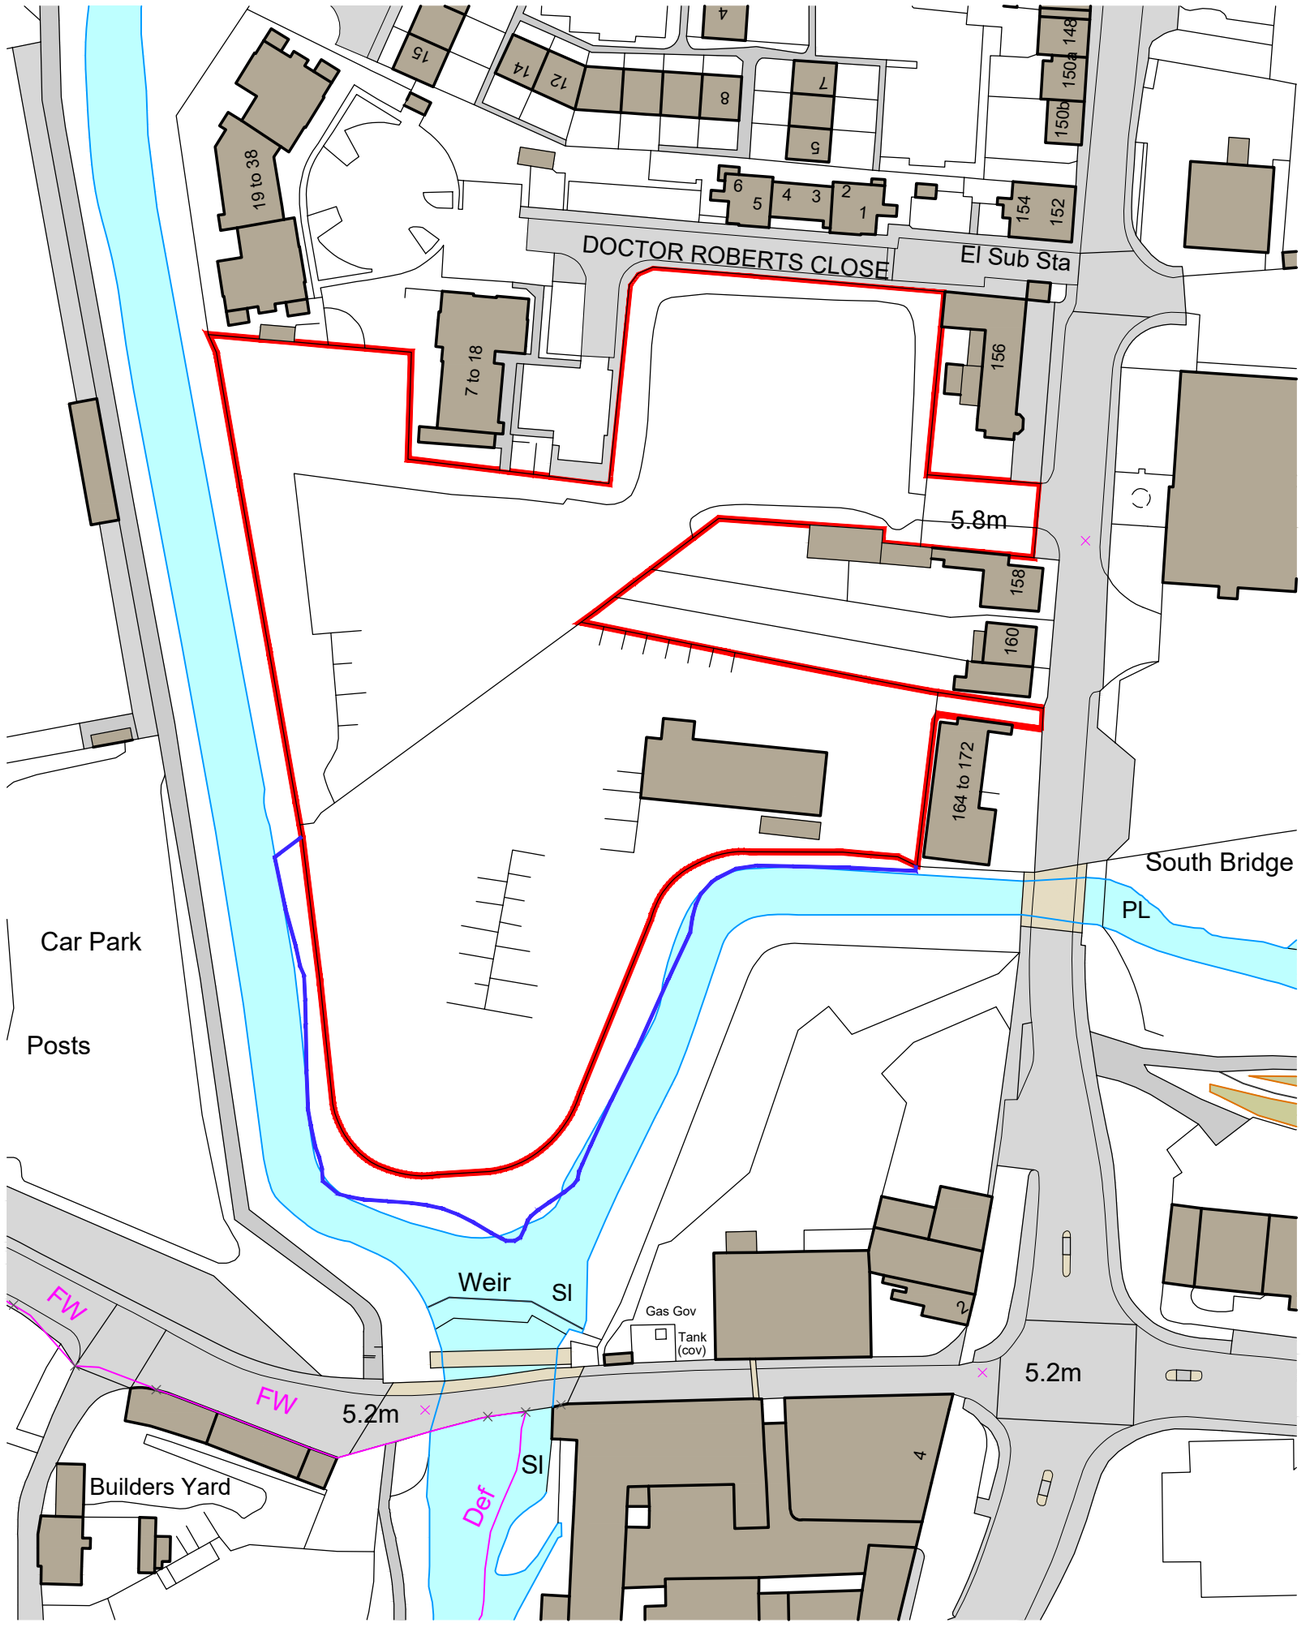

Ordnance Survey, (c) Crown Copyright 2022. All rights reserved. Licence number 100022432

0 10 20

REVISIONS

Rev.	Date	By

© CHURCHILL LIVING

planning issues
TOWN PLANNING AND ARCHITECTURAL DESIGN
Rob Jackson RIBA
South West Design
Churchill House * Parkside
Ringwood * Hampshire BH24 3SG
Telephone: (01425) 462372
E-mail design@planningissues.co.uk

Client
Churchill Living
Your lifestyle • Your choice

Project Title
Proposed Retirement Living Apartments
Hanson and Phillips Depot
Bridport
DT6 3NP

Drawing Title
LOCATION PLAN
PLANNING APPLICATION

Scale	1:1000 @ A3	Date	JUNE 2024
Drawn	KR	Checked	RJ
Drawing No.			Rev.
10128BP - PA00			-

PLOT DATE:- 8 August 2024