


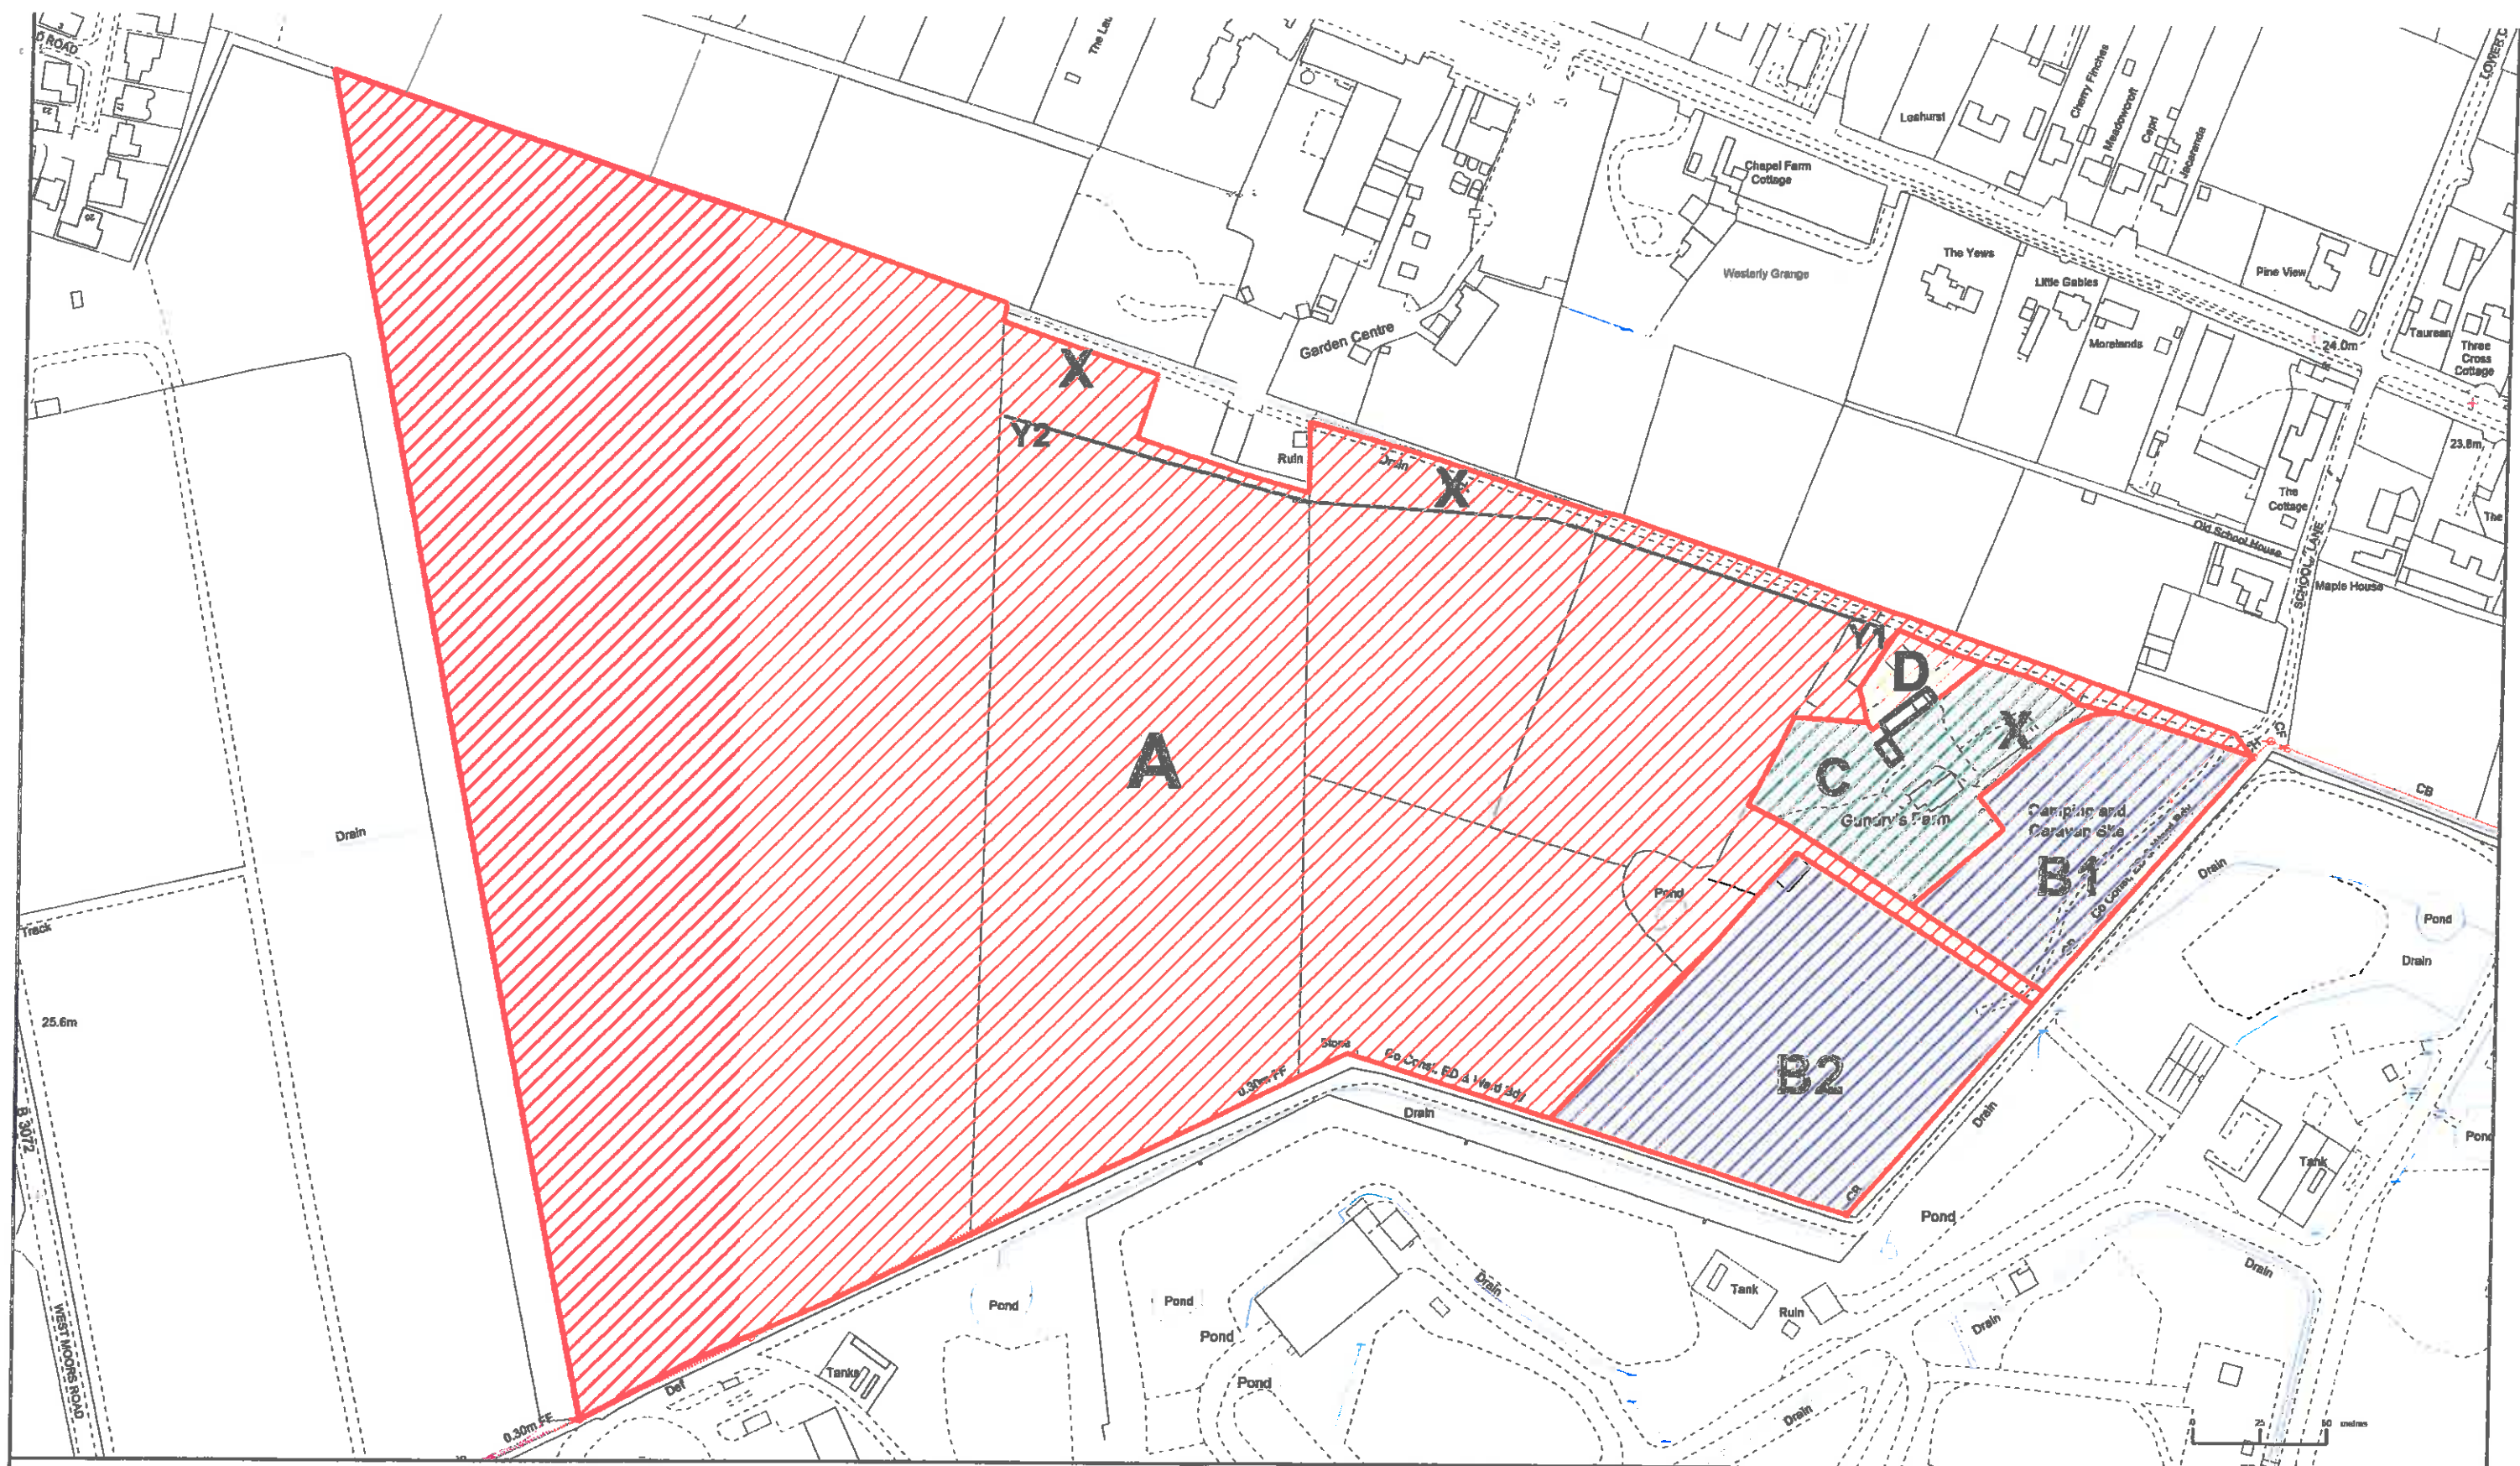

Enforcement Notice Plan - ENF/17/0094
Gundrys Farm, School Lane, Three Legged Cross



Scale: 1:2250 @ A3
 Date: 12 November 2018
 Creator: Development Management

This map is produced from Ordnance Survey material with the permission of Ordnance Survey on behalf of the Controller of Her Majesty's Stationery Office (c) Crown Copyright. Unauthorised reproduction infringes Crown copyright and may lead to prosecution or civil proceedings.

Christchurch Borough Council, Licence: 100024379, 2018
 East Dorset District Council, Licence: 100024319, 2018

